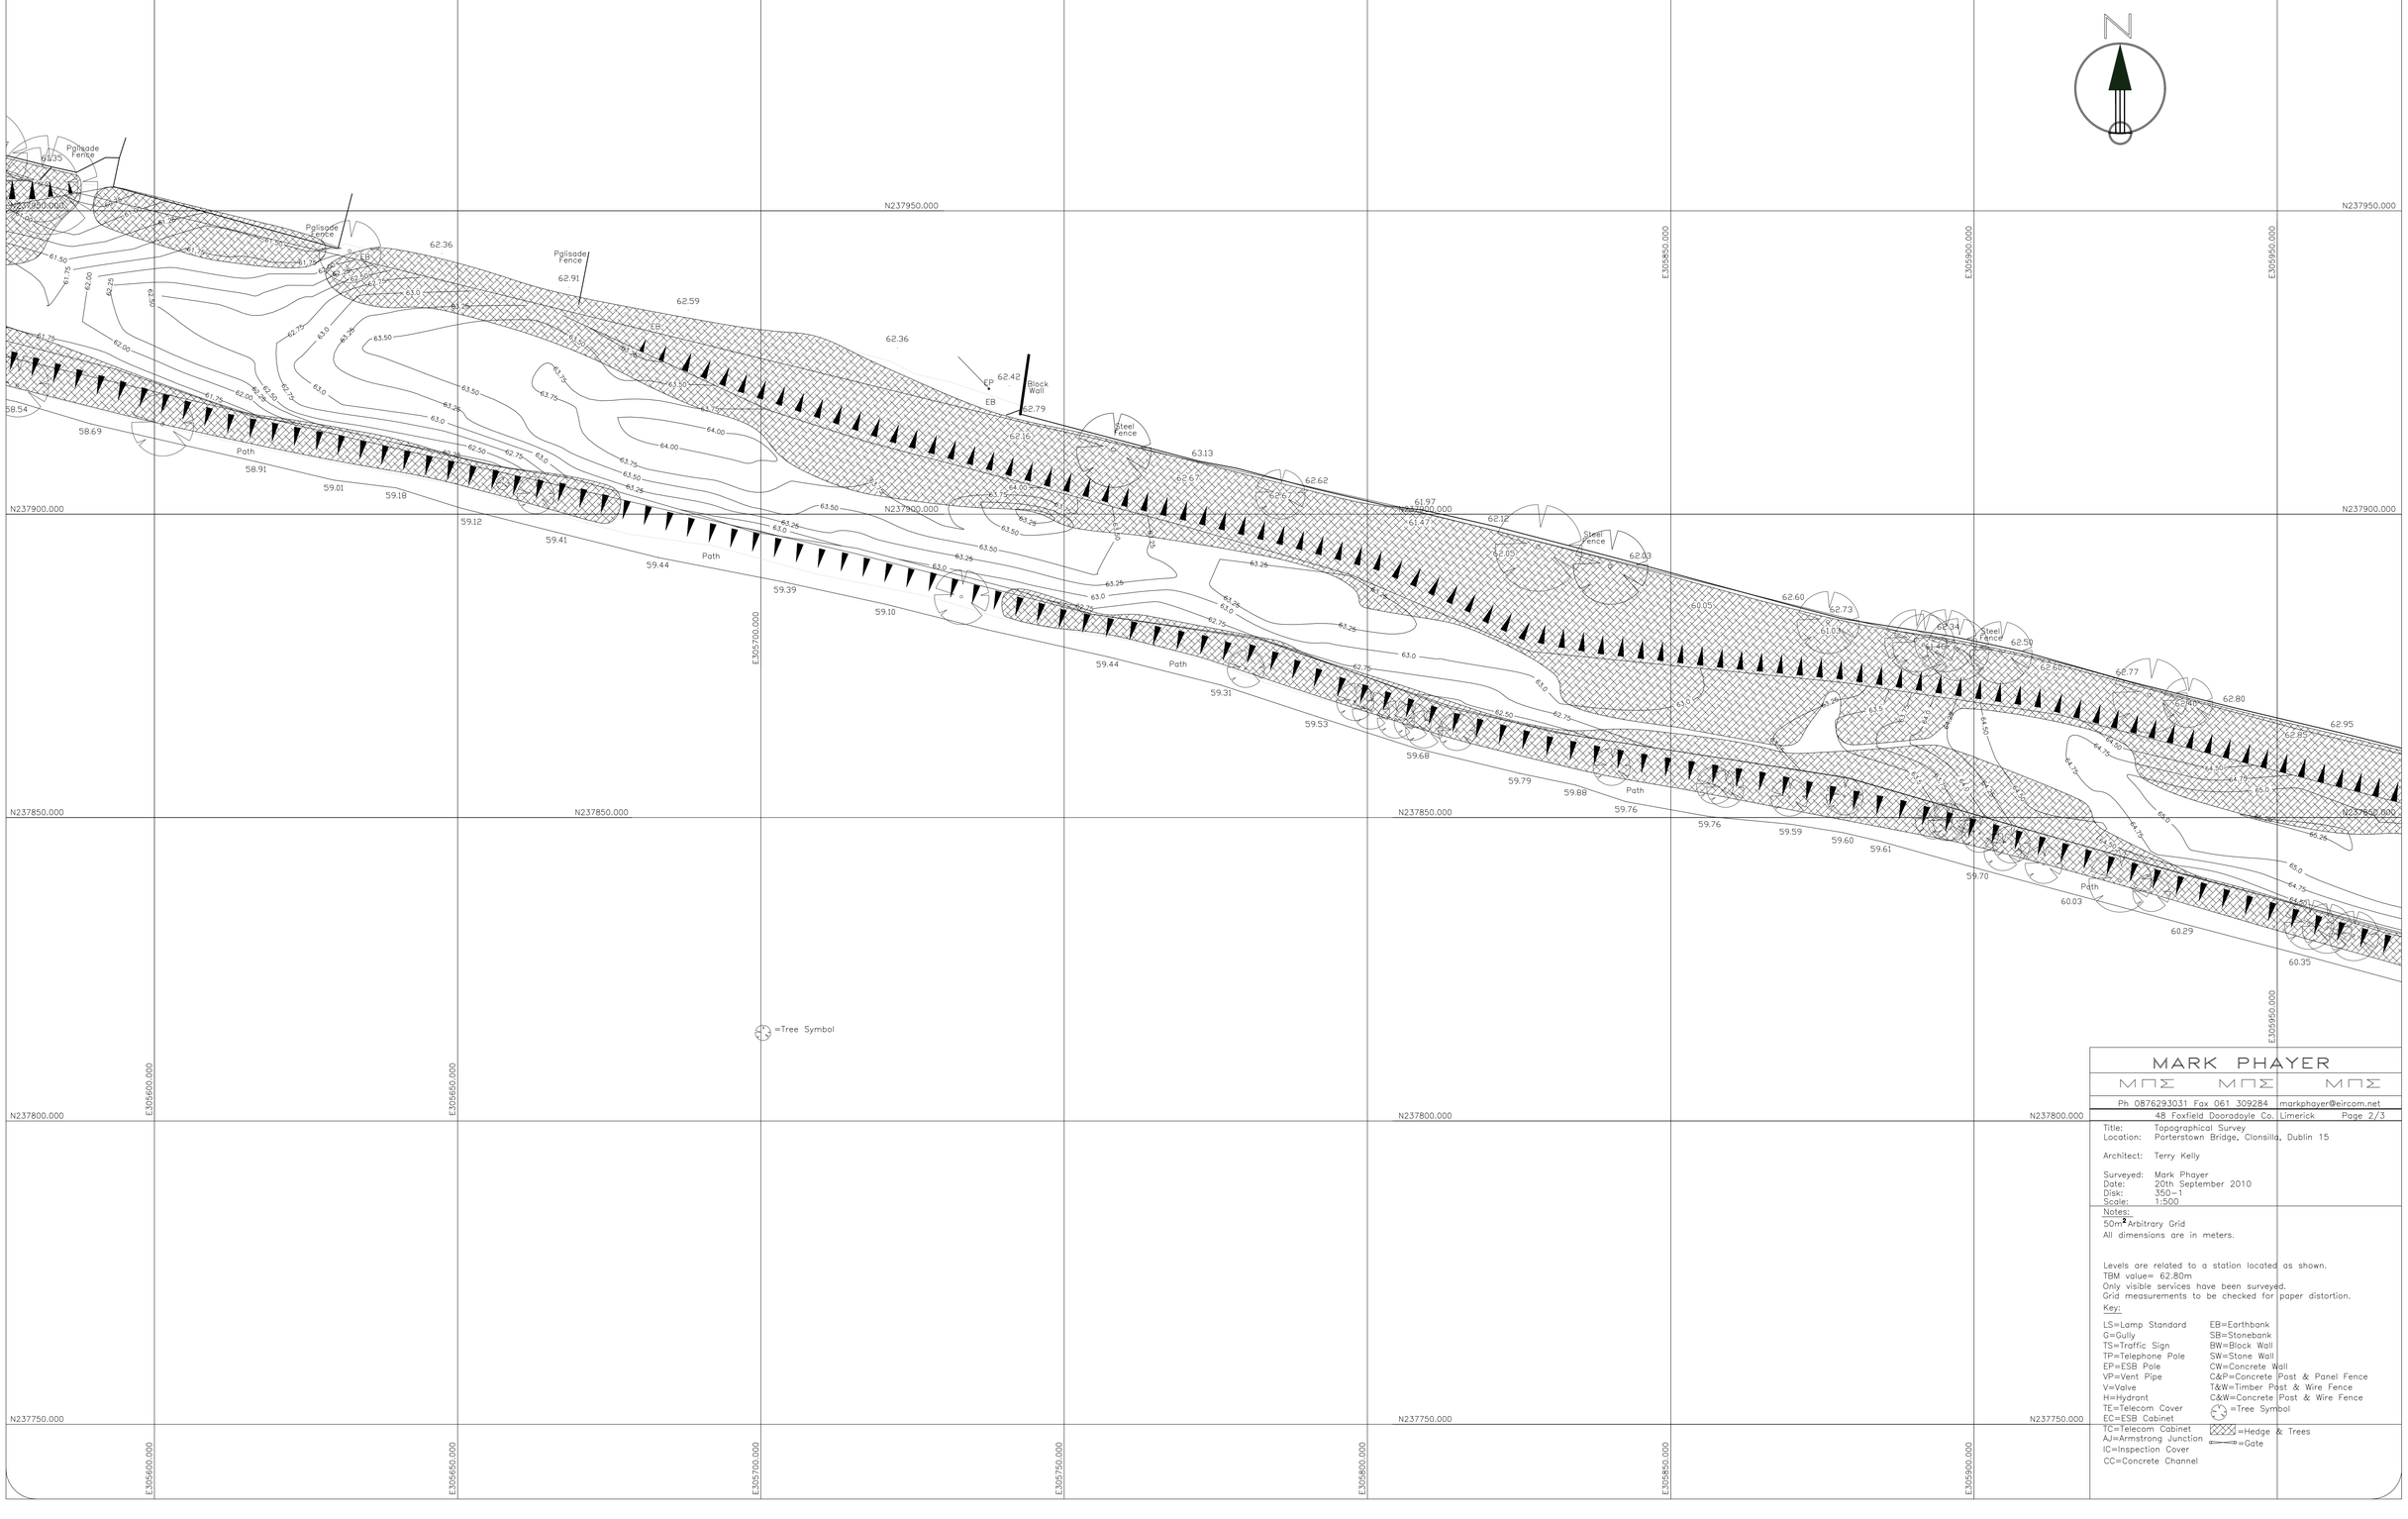

MARK PHAYER

MΠΣ MΠΣ MΠΣ

Ph 0876293031 Fax 061 309284 markphayer@eircom.net
48 Foxfield Dooradoyle Co. Limerick

Title: Topographical Survey
Location: Porterstown Bridge, Clonsilla, Dublin 15

Architect: Terry Kelly

Surveyed: Mark Phayer
Date: 20th September 2010
Disk: 350-1
Scale: 1:500

Notes:
50m² Arbitrary Grid
All dimensions are in meters.

Levels are related to a station located as shown.
TBM value= 62.80m
Only visible services have been surveyed.
Grid measurements to be checked for paper distortion.

Key:

LS=Lamp Standard	EB=Earthbank
G=Gully	SB=Stonebank
TS=Traffic Sign	BW=Block Wall
TP=Telephone Pole	SW=Stone Wall
EP=ESB Pole	CW=Concrete Wall
VP=Vent Pipe	C&P=Concrete Post & Panel Fence
V=Valve	T&W=Timber Post & Wire Fence
H=Hydrant	C&W=Concrete Post & Wire Fence
TE=Telecom Cover	=Tree Symbol
EC=ESB Cabinet	
TC=Telecom Cabinet	=Hedge & Trees
AJ=Armstrong Junction	=Gate
IC=Inspection Cover	
CC=Concrete Channel	