E305350.000 E305400.000 E305450.000 E305500.000 E305550.000 E305600.000 E305650.000 E305700.000

N238050.000 N238000.000 N237950.000 N237900.000 N237850.000 N237800.000

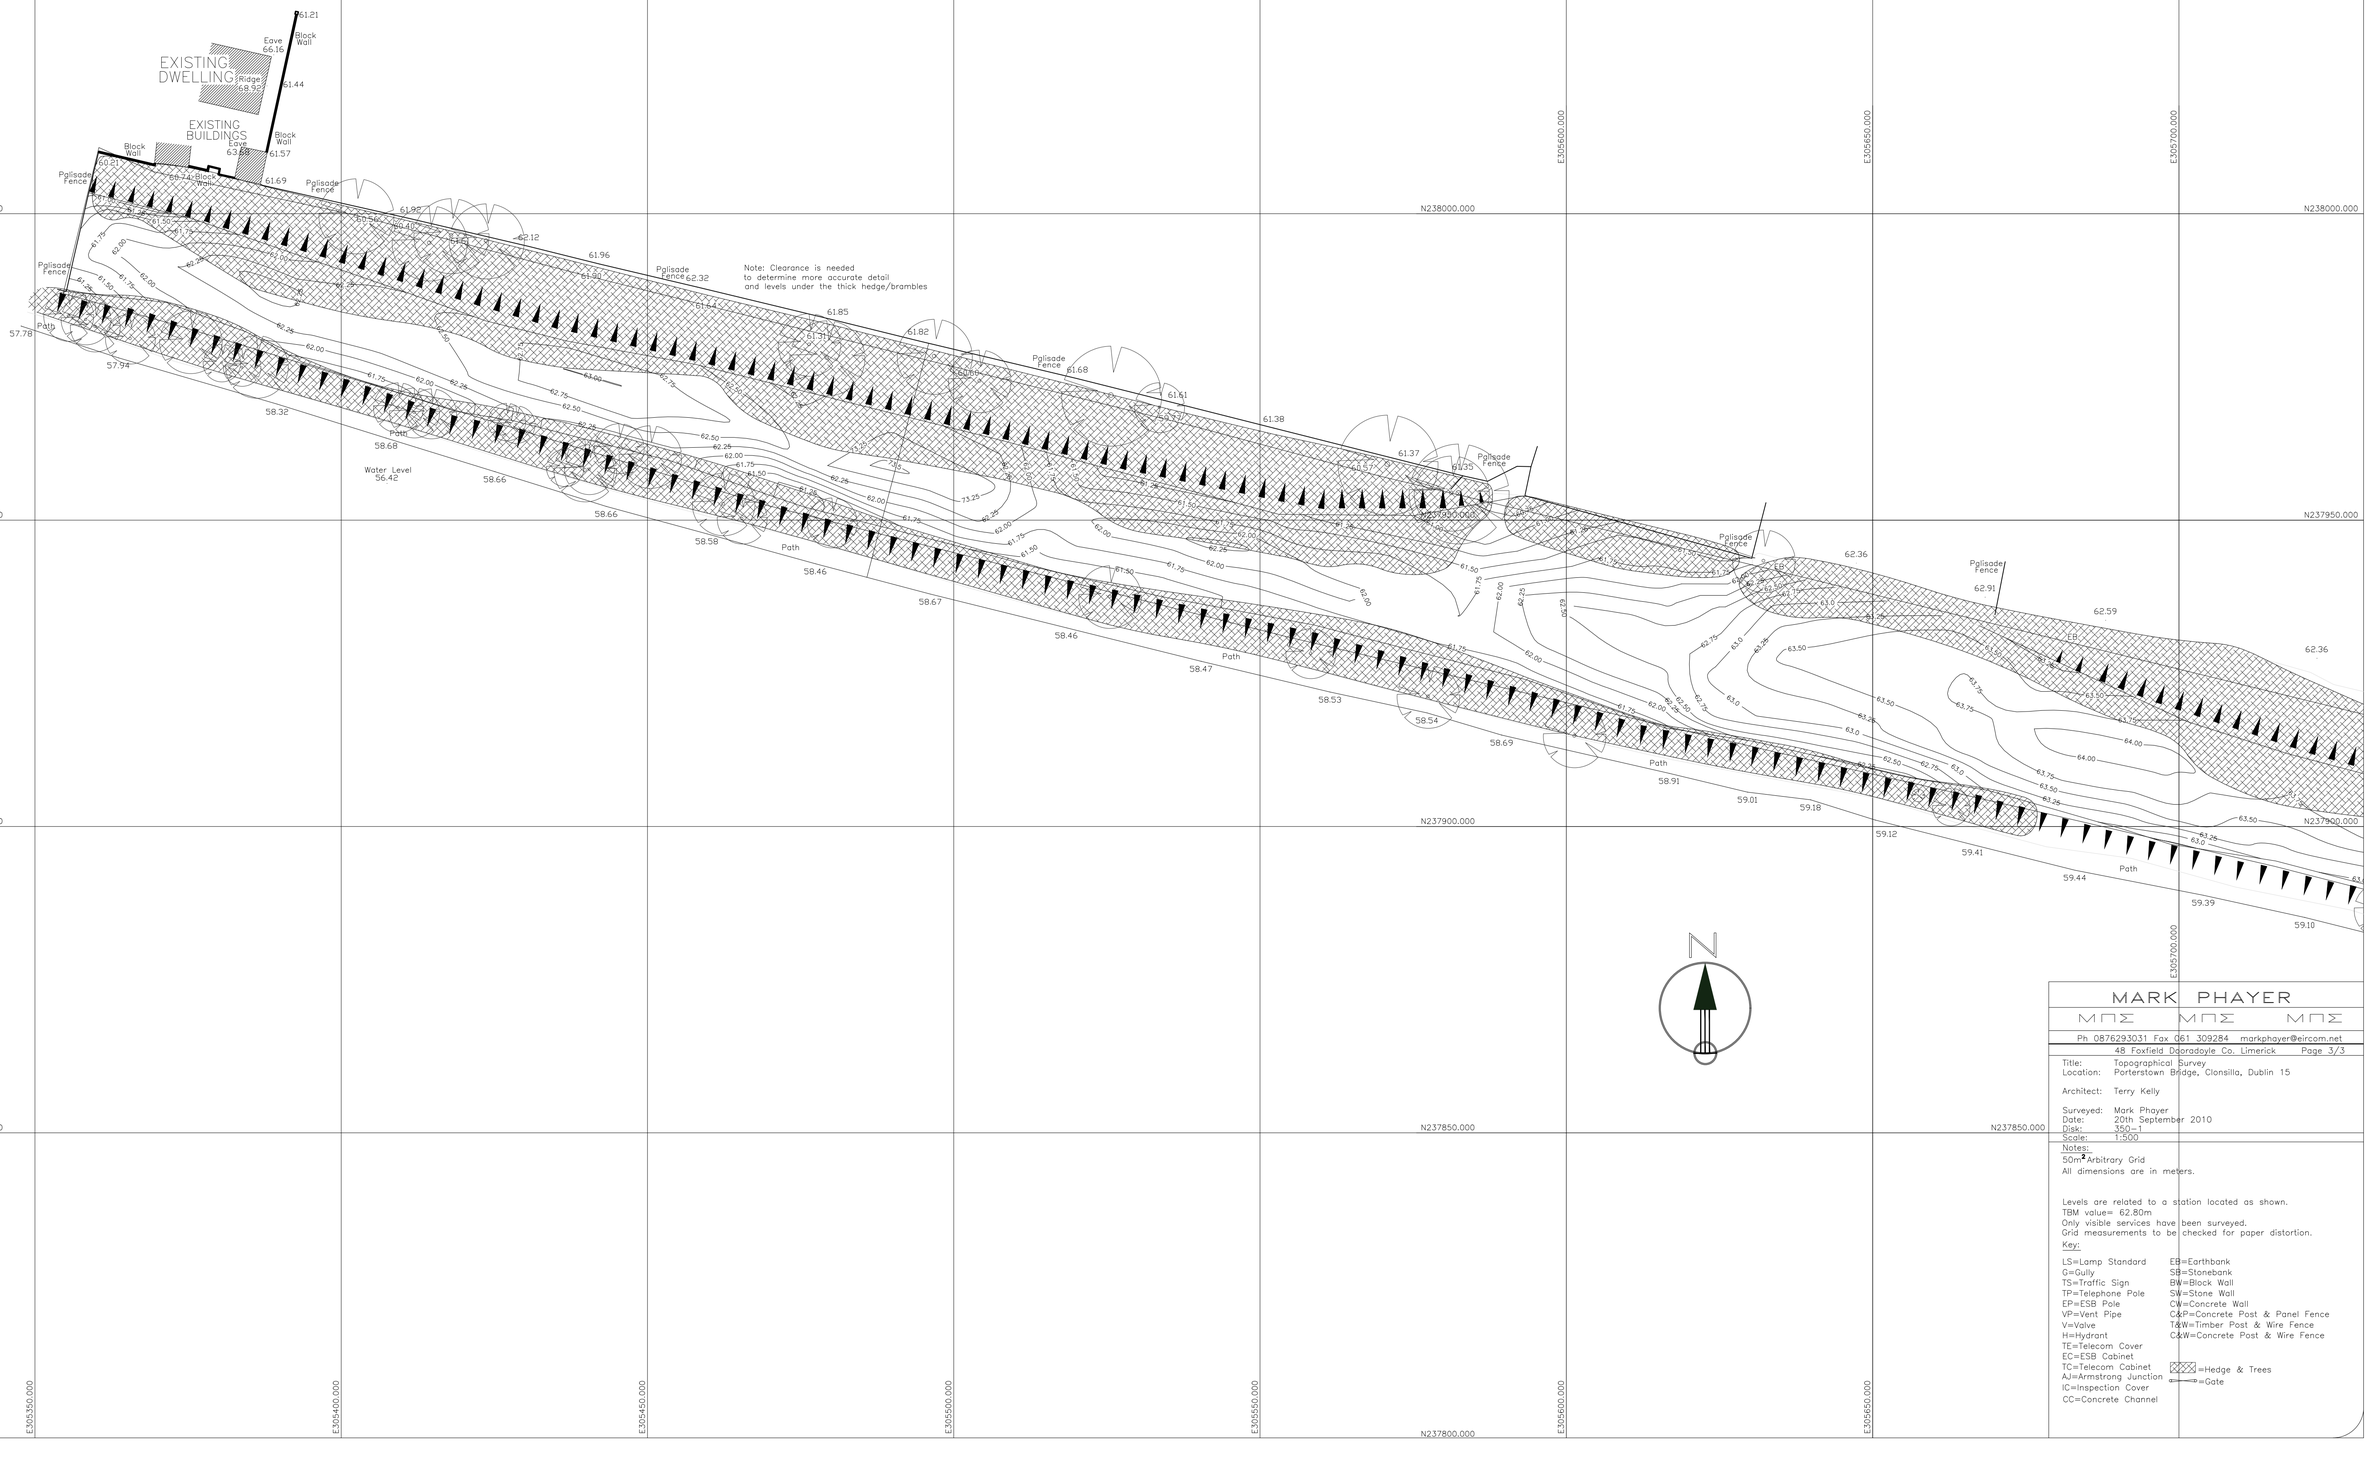

N

MARK PHAYER

MΠΣ MΠΣ MΠΣ

Ph 0876293031 Fax 061 309284 markphayer@eircom.net

48 Foxfield Ddoradoyle Co. Limerick Page 3/3

Title: Topographical Survey
Location: Porterstown Bridge, Clonsilla, Dublin 15

Architect: Terry Kelly

Surveyed: Mark Phayer
Date: 20th September 2010
Disk: 350-1
Scale: 1:500

Notes:
50m² Arbitrary Grid
All dimensions are in meters.

Levels are related to a station located as shown.
TBM value= 62.80m
Only visible services have been surveyed.
Grid measurements to be checked for paper distortion.

Key:

LS=Lamp Standard
G=Gully
TS=Traffic Sign
TP=Telephone Pole
EP=ESB Pole
VP=Vent Pipe
V=Valve
H=Hydrant
TE=Telecom Cover
EC=ESB Cabinet
TC=Telecom Cabinet
AJ=Armstrong Junction
IC=Inspection Cover
CC=Concrete Channel

EB=Earthbank
SB=Stonebank
BW=Block Wall
SW=Stone Wall
CW=Concrete Wall
C&P=Concrete Post & Panel Fence
T&W=Timber Post & Wire Fence
C&W=Concrete Post & Wire Fence

=Hedge & Trees
=Gate